NAME OF WORK : IMPROVEMENTS TO FOOPATH AND ROADS IN WARD NO. 8

ESTIMATE SKETCH

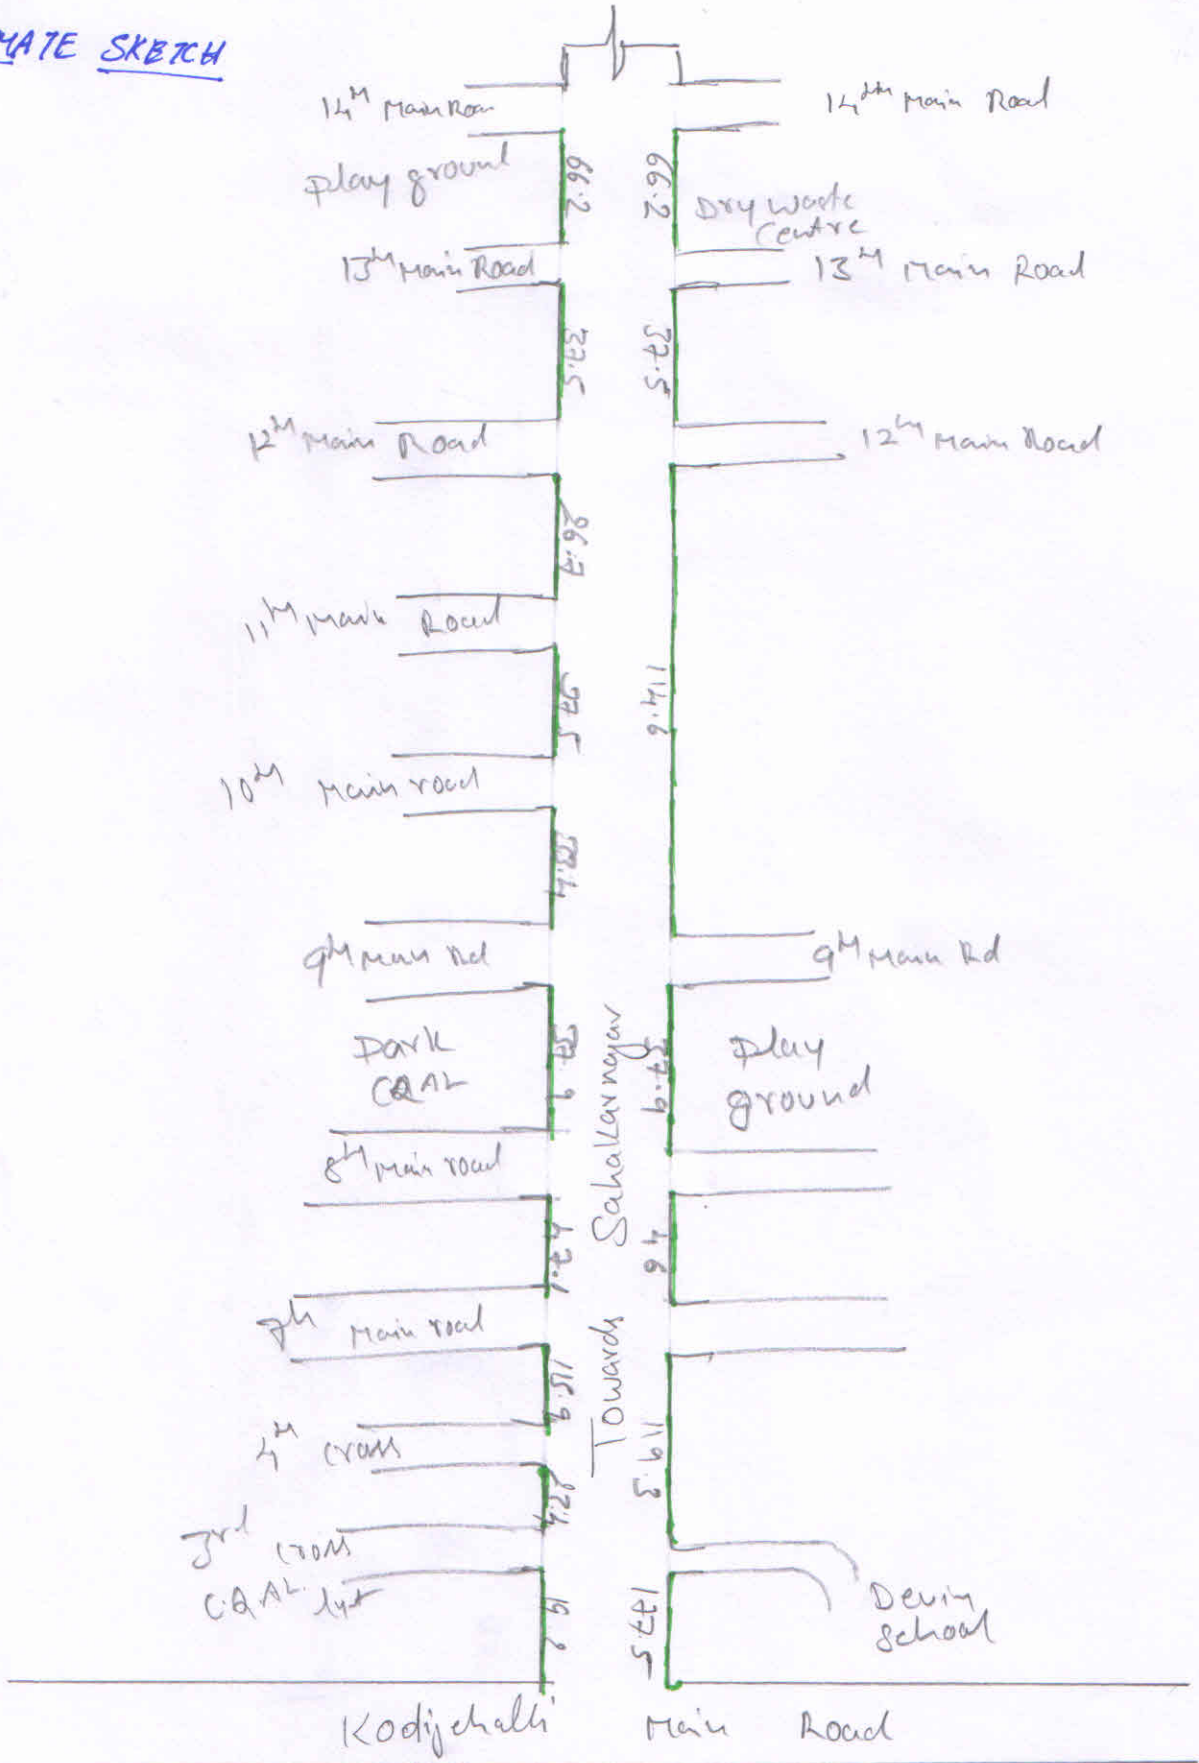

Assistant Executive Engineer
Kodigehalli Sub Division
BBMP, Bangalore